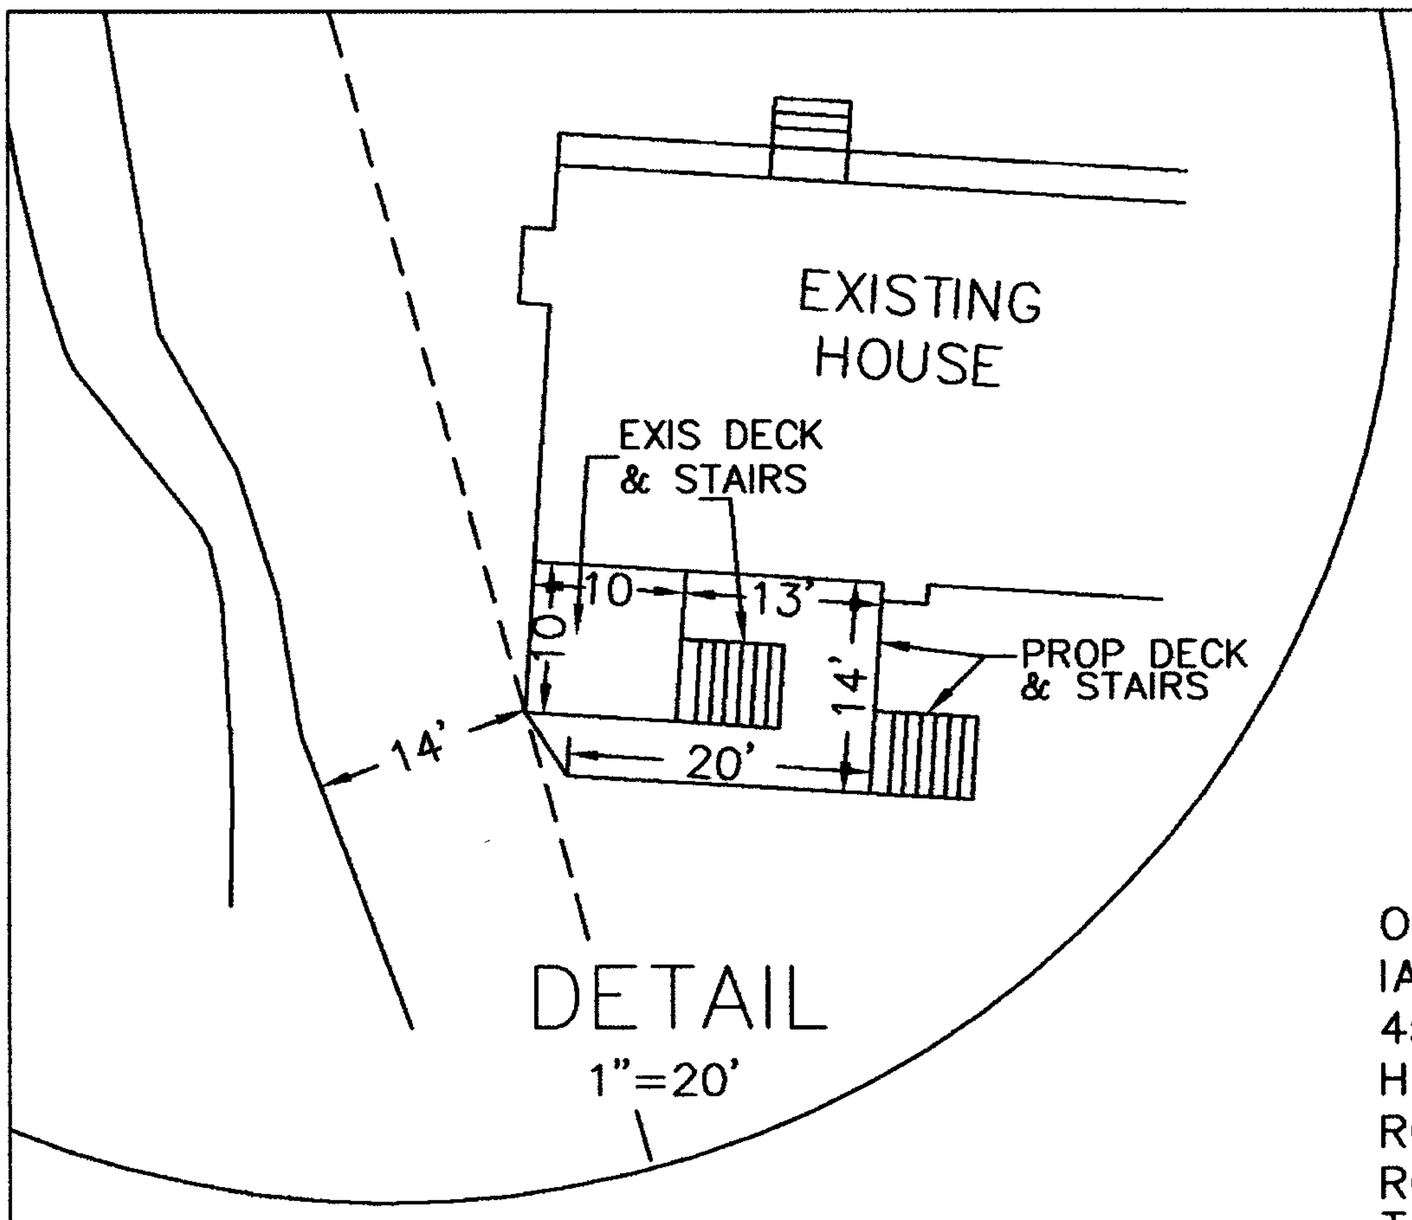

SPECIAL PERMIT APPLICATION PLAN 45 TIDE MILL ROAD HAMPTON, NH

SCALE: 1"=50'
APRIL 16, 2004

OWNERS OF RECORD:
IAN W.BURGESS & LAURA L. MALESSA
45 TIDE MILL ROAD
HAMPTON, NH 03842
RCRD 3288-2406
RCRD PLAN D12569
TAX MAP 230 LOT 29
ZONING CLASS: RA

MAP 231 LOT 6

TIDE MILL ROAD

MAP 231 LOT 2

S21°49'20"E
109.63'

S23°53'20"E
106.66'

CULVERT

100'

S43°51'40"E
62.92'

N47°28'00"E
191.60'

EXETER & HAMPTON
ELECTRIC COMPANY
EASEMENT

EDGE PD

DRIVEWAY

MAP 231
LOT 4

CLSTREAM
PER PLAN

EXISTING
HOUSE

GAR

CLSTREAM

MAP 230
LOT 27

LINE OF
RECLASSIFICATION

RCRD PLAN D12569

S43°13'40"W
145.09'

N37°29'00"W
278.31'

NH ROUTE 51

MAP 241 LOT 13